Revision	Amendment	Approved	Revision Date
01	FOR COMMUNITY CONSULTATION	MH	03.12.14

Queanbeyan City Council

OPUS
Canberra Office
+61 2 6133 2700
Unit 2, Level 1,
99 Northbourne Avenue,
Turner ACT 2612, Australia

Drawn	Designed	Approved	Revision Date
VC	VC	MH	03.12.2014

Project No.	Scale
T-C0040.00	1:500@A1 1:1000@A3

Project
QUEANBEYAN CITY COUNCIL
ELLERTON DRIVE EXTENSION
FOR COMMUNITY CONSULTATION

Sheet
LANDSCAPE PLAN
TENNYSON DRIVE AND CHURCH

Drawing No.	Sheet. No.	Revision
T-C0040.00_080	080	01

PLAN 1:500@ A1 1:1000@ A3 0 5 10 15 20 25 30 35 40 45 50 m

300 mm 200 100 50 10 mm 0

Original Sheet Size A1 [841x594] Plot Date 03 Dec 2014 @ 11:00 AM Path G:\PROJECTS\ESD Projects\ACT, Ellerton Drive T-C0040.00\Drawings\Concept\Landscape\Intersection Impressions\Base dwg\T-C0040.00_Landscape Plans.dwg 080

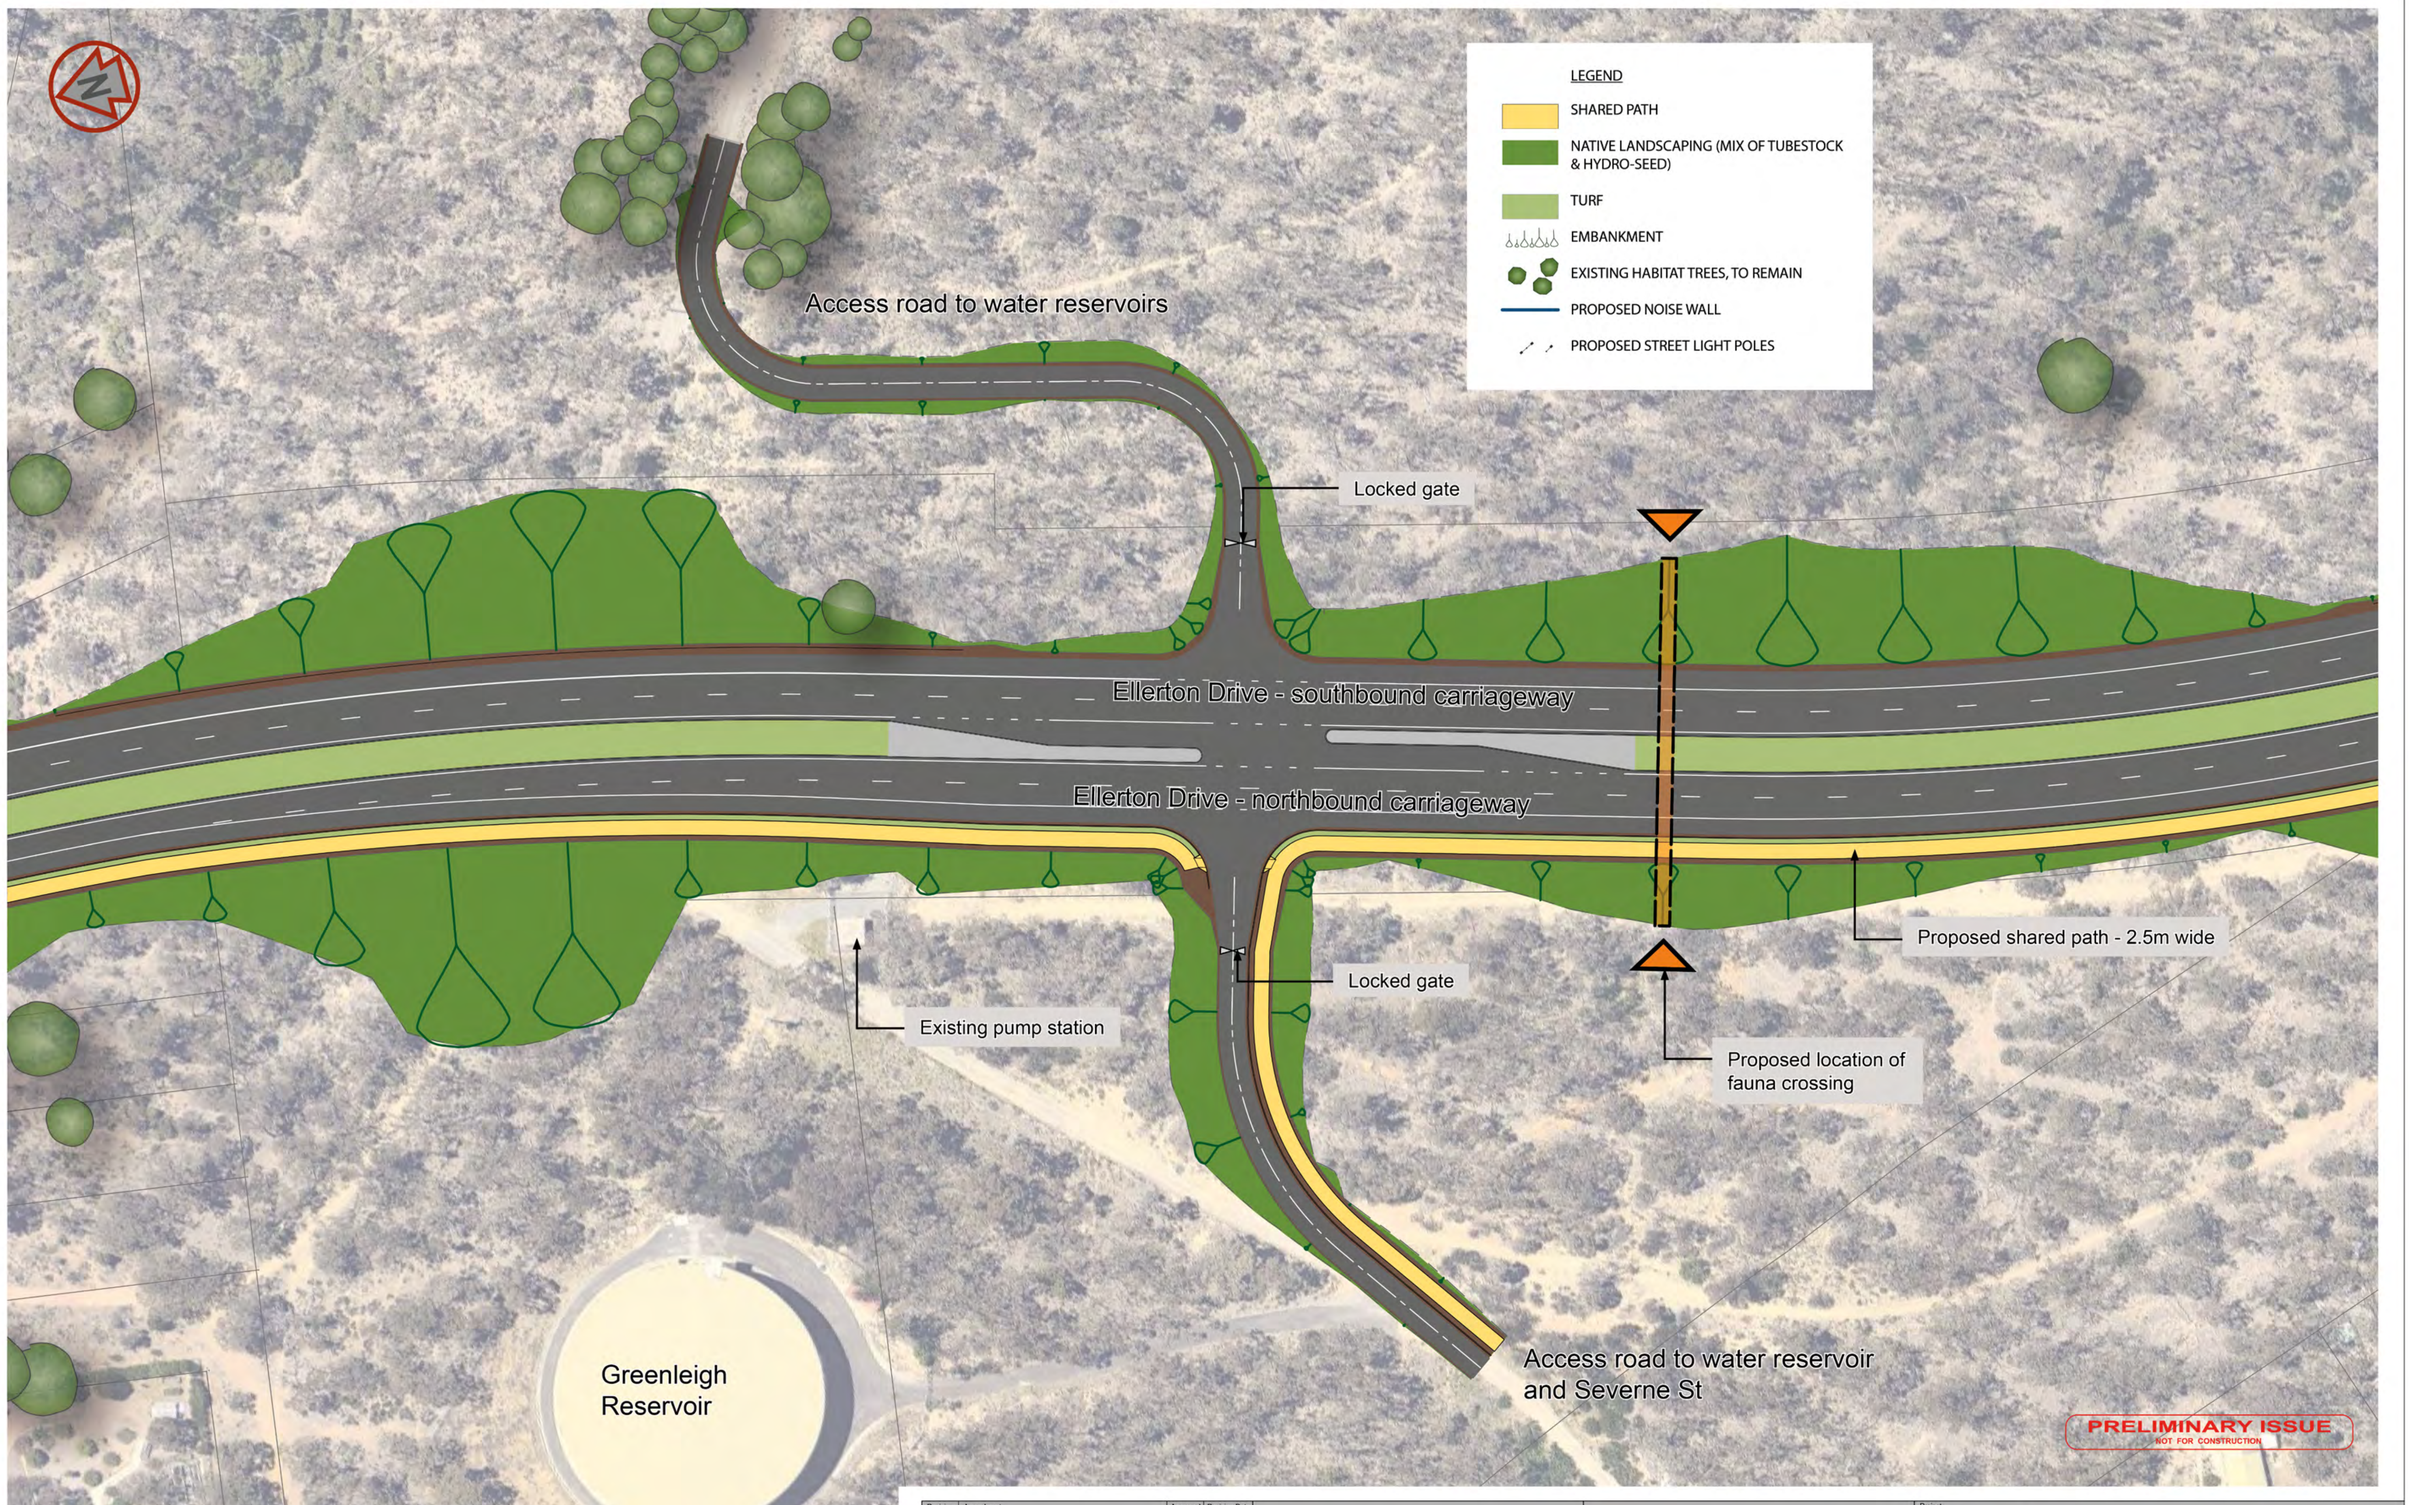

Revision	Amendment	Approved	Revision Date
01	FOR COMMUNITY CONSULTATION	MH	03.12.14

Queanbeyan City Council

OPUS
Canberra Office
+61 2 6133 2700
Unit 2, Level 1,
99 Northbourne Avenue,
Turner ACT 2612, Australia

Drawn	Designed	Approved	Revision Date
VC	VC	MH	03.12.2014

Project No.	Scale
T-C0040.00	1:500@A1 1:1000@A3

Project
QUEANBEYAN CITY COUNCIL
ELLERTON DRIVE EXTENSION
FOR COMMUNITY CONSULTATION

Sheet
LANDSCAPE PLAN
WATER TANKS

Drawing No.	Sheet. No.	Revision
T-C0040.00_081	081	01

PLAN 1:500@ A1 1:1000@ A3 0 5 10 15 20 25 30 35 40 45 50 m

300 mm 200 100 50 10 mm 0

Original Sheet Size A1 [841x594] Plot Date 03 Dec 2014 @ 11:00 AM Path G:\PROJECTS\ESD Projects\ACT, Ellerton Drive T-C0040.00\Drawings\Concept\Landscape\Intersection Impressions\Base dwg\T-C0040.00_Landscape Plans.dwg 081

300 mm
200
100
50
10 mm
0

PLAN 1:500 @ A1 1:1000 @ A3 0 5 10 15 20 25 30 35 40 45 50 m

Revision	Amendment	Approved	Revision Date
01	FOR COMMUNITY CONSULTATION	MH	03.12.14

Queanbeyan City Council

OPUS
Canberra Office
+61 2 6133 2700
Unit 2, Level 1,
99 Northbourne Avenue,
Turner ACT 2612, Australia

Drawn	Designed	Approved	Revision Date
VC	VC	MH	03.12.2014

Project
QUEANBEYAN CITY COUNCIL
ELLERTON DRIVE EXTENSION
FOR COMMUNITY CONSULTATION

Sheet
LANDSCAPE PLAN
40A SEVERNE STREET

Project No.	Scale	Drawing No.	Sheet. No.	Revision
T-C0040.00	1:500@A1 1:1000@A3	T-C0040.00_082	082	01

Original Sheet Size A1 [841x594] Plot Date 03 Dec 2014 @ 11:00 AM Path G:\PROJECTS\ESD Projects\ACT, Ellerton Drive T-C0040.00\Drawings\Concept\Landscape\Intersection Impressions\Base dwg\T-C0040.00_Landscape Plans.dwg 082

300 mm
200
100
50
10 mm
0

PLAN 1:500@ A1 1:1000@ A3 0 5 10 15 20 25 30 35 40 45 50 m

Revision	Amendment	Approved	Revision Date
01	FOR COMMUNITY CONSULTATION	MH	03.12.14

Queanbeyan City Council

OPUS
Canberra Office
+61 2 6133 2700
Unit 2, Level 1,
99 Northbourne Avenue,
Turner ACT 2612, Australia

Drawn	Designed	Approved	Revision Date
VC	VC	MH	03.12.2014

Project
QUEANBEYAN CITY COUNCIL
ELLERTON DRIVE EXTENSION
FOR COMMUNITY CONSULTATION

Sheet
LANDSCAPE PLAN
BARRACKS FLAT FRIVE - ON RAMP

Project No.	Scale	Drawing No.	Sheet No.	Revision
T-C0040.00	1:500@A1 1:1000@A3	T-C0040.00_083	083	01

Original Sheet Size A1 [841x594] Plot Date 03 Dec 2014 @ 11:00 AM Path G:\PROJECTS\ESD Projects\ACT, Ellerton Drive T-C0040.00\Drawings\Concept\Landscape\Intersection Impressions\Base dwg\T-C0040.00_Landscape Plans.dwg 083

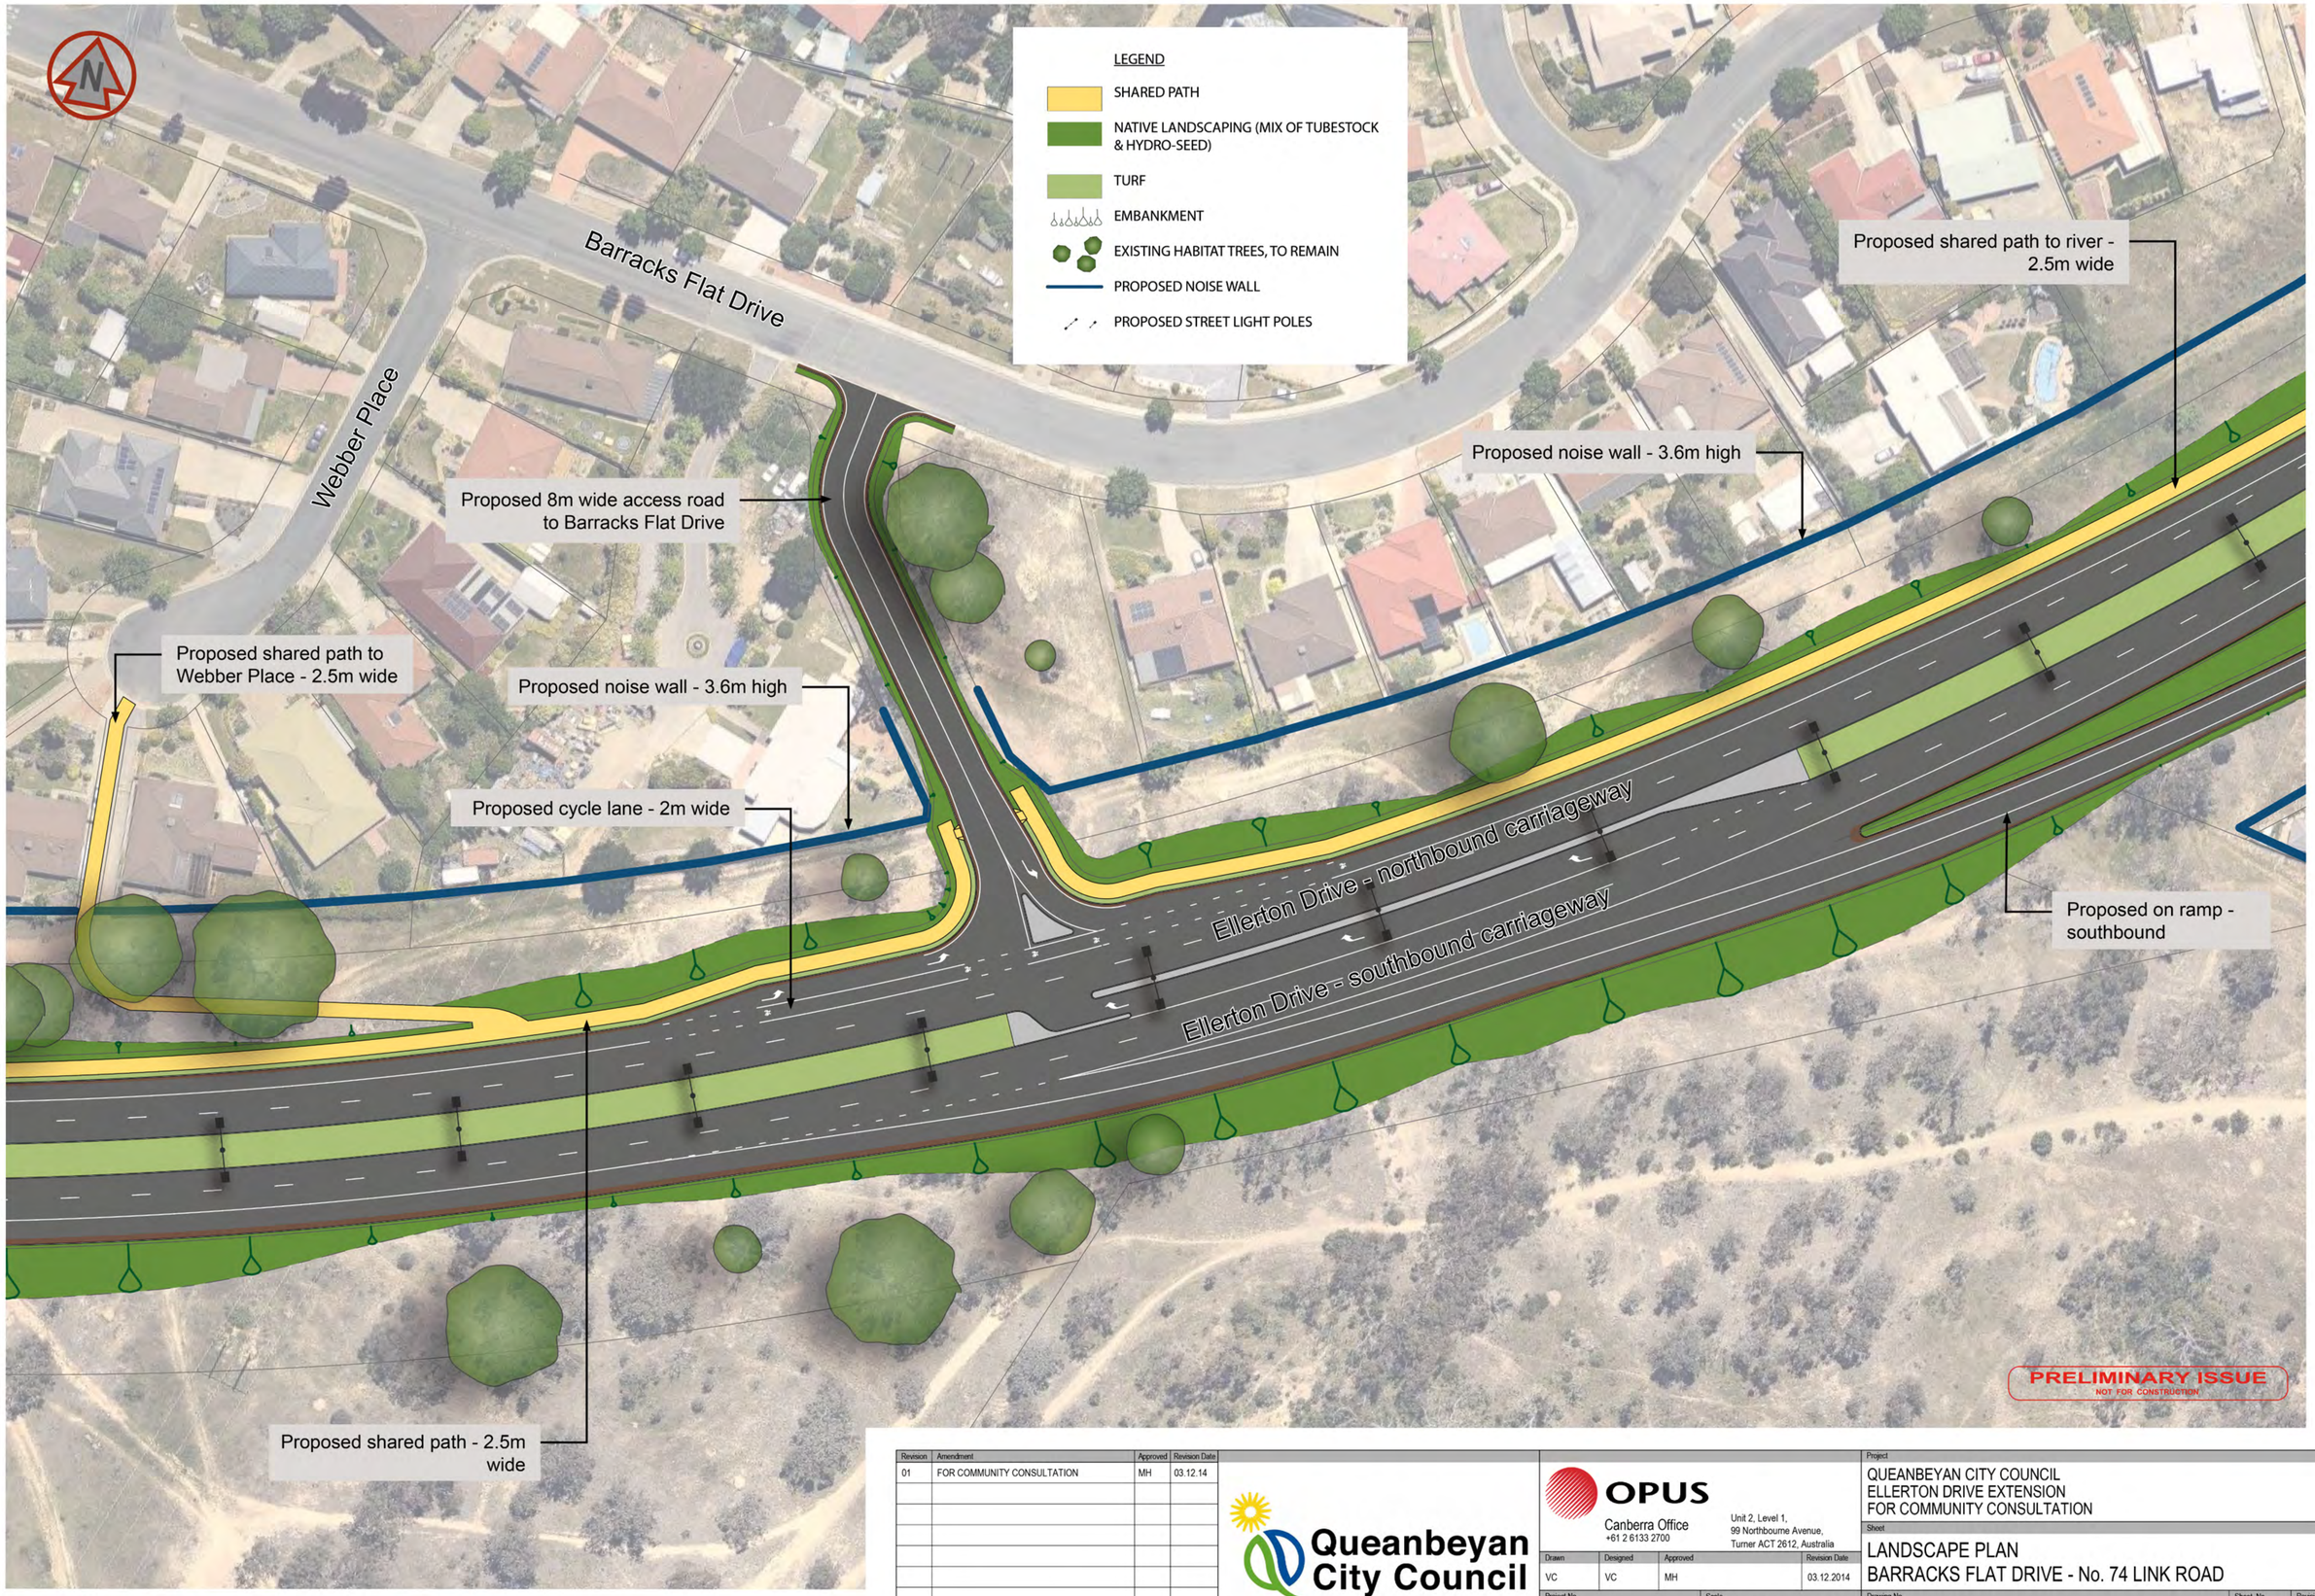

300 mm
200
100
50
10 mm
0

PLAN 1:500 @ A1 1:1000 @ A3 0 5 10 15 20 25 30 35 40 45 50 m

Revision	Amendment	Approved	Revision Date
01	FOR COMMUNITY CONSULTATION	MH	03.12.14

Queanbeyan City Council

OPUS
Canberra Office
+61 2 6133 2700
Unit 2, Level 1,
99 Northbourne Avenue,
Turner ACT 2612, Australia

Drawn	Designed	Approved	Revision Date
VC	VC	MH	03.12.2014

Project No.	Scale
T-C0040.00	1:500@A1 1:1000@A3

Project
QUEANBEYAN CITY COUNCIL
ELLERTON DRIVE EXTENSION
FOR COMMUNITY CONSULTATION

Sheet
LANDSCAPE PLAN
BARRACKS FLAT DRIVE - No. 74 LINK ROAD

Drawing No.	Sheet. No.	Revision
T-C0040.00_084	084	01

Original Sheet Size A1 [841x594] Plot Date 03 Dec 2014 @ 11:00 AM Path G:\PROJECTS\ESD Projects\ACT, Ellerton Drive T-C0040.00\Drawings\Concept\Landscape\Intersection Impressions\Base dwg\T-C0040.00_Landscape Plans.dwg 084

300 mm
200
100
50
10 mm
0

PLAN 1:500 @ A1 1:1000 @ A3 0 5 10 15 20 25 30 35 40 45 50 m

Revision	Amendment	Approved	Revision Date
01	FOR COMMUNITY CONSULTATION	MH	03.12.14

Queanbeyan City Council

OPUS
Canberra Office
+61 2 6133 2700
Unit 2, Level 1,
99 Northbourne Avenue,
Turner ACT 2612, Australia

Drawn	Designed	Approved	Revision Date
VC	VC	MH	03.12.2014

Project
QUEANBEYAN CITY COUNCIL
ELLERTON DRIVE EXTENSION
FOR COMMUNITY CONSULTATION

Sheet
LANDSCAPE PLAN - ELLERTON DR/OLD COOMA RD/ EDWIN LAND PARKWAY - INTERSECTION

Project No.	Scale	Drawing No.	Sheet. No.	Revision
T-C0040.00	1:500@A1 1:1000@A3	T-C0040.00_085	085	01

Original Sheet Size A1 [841x594] Plot Date 03 Dec 2014 @ 11:00 AM Path G:\PROJECTS\ESD Projects\ACT, Ellerton Drive T-C0040.00\Drawings\Concept\Landscape\Intersection Impressions\Base dwg\T-C0040.00_Landscape Plans.dwg 085